DAYS) PRIOR TO DIGGING ALASKA DIGLINE (907) 278-3121, (800) 478-3121. THE CONTRACTOR SHALL BE RESPONSIBLE FOR THE REPAIR OF ANY UTILITY DAMAGED DURING THE COURSE OF CONSTRUCTION AT NO ADDITIONAL EXPENSE TO THE OWNER..

4. PARKING STALL LINES AND STRIPING ARE SHOWN FOR GRAPHICAL PURPOSES ONLY.

5. SITE SECTIONS SEE SHEET C6.0

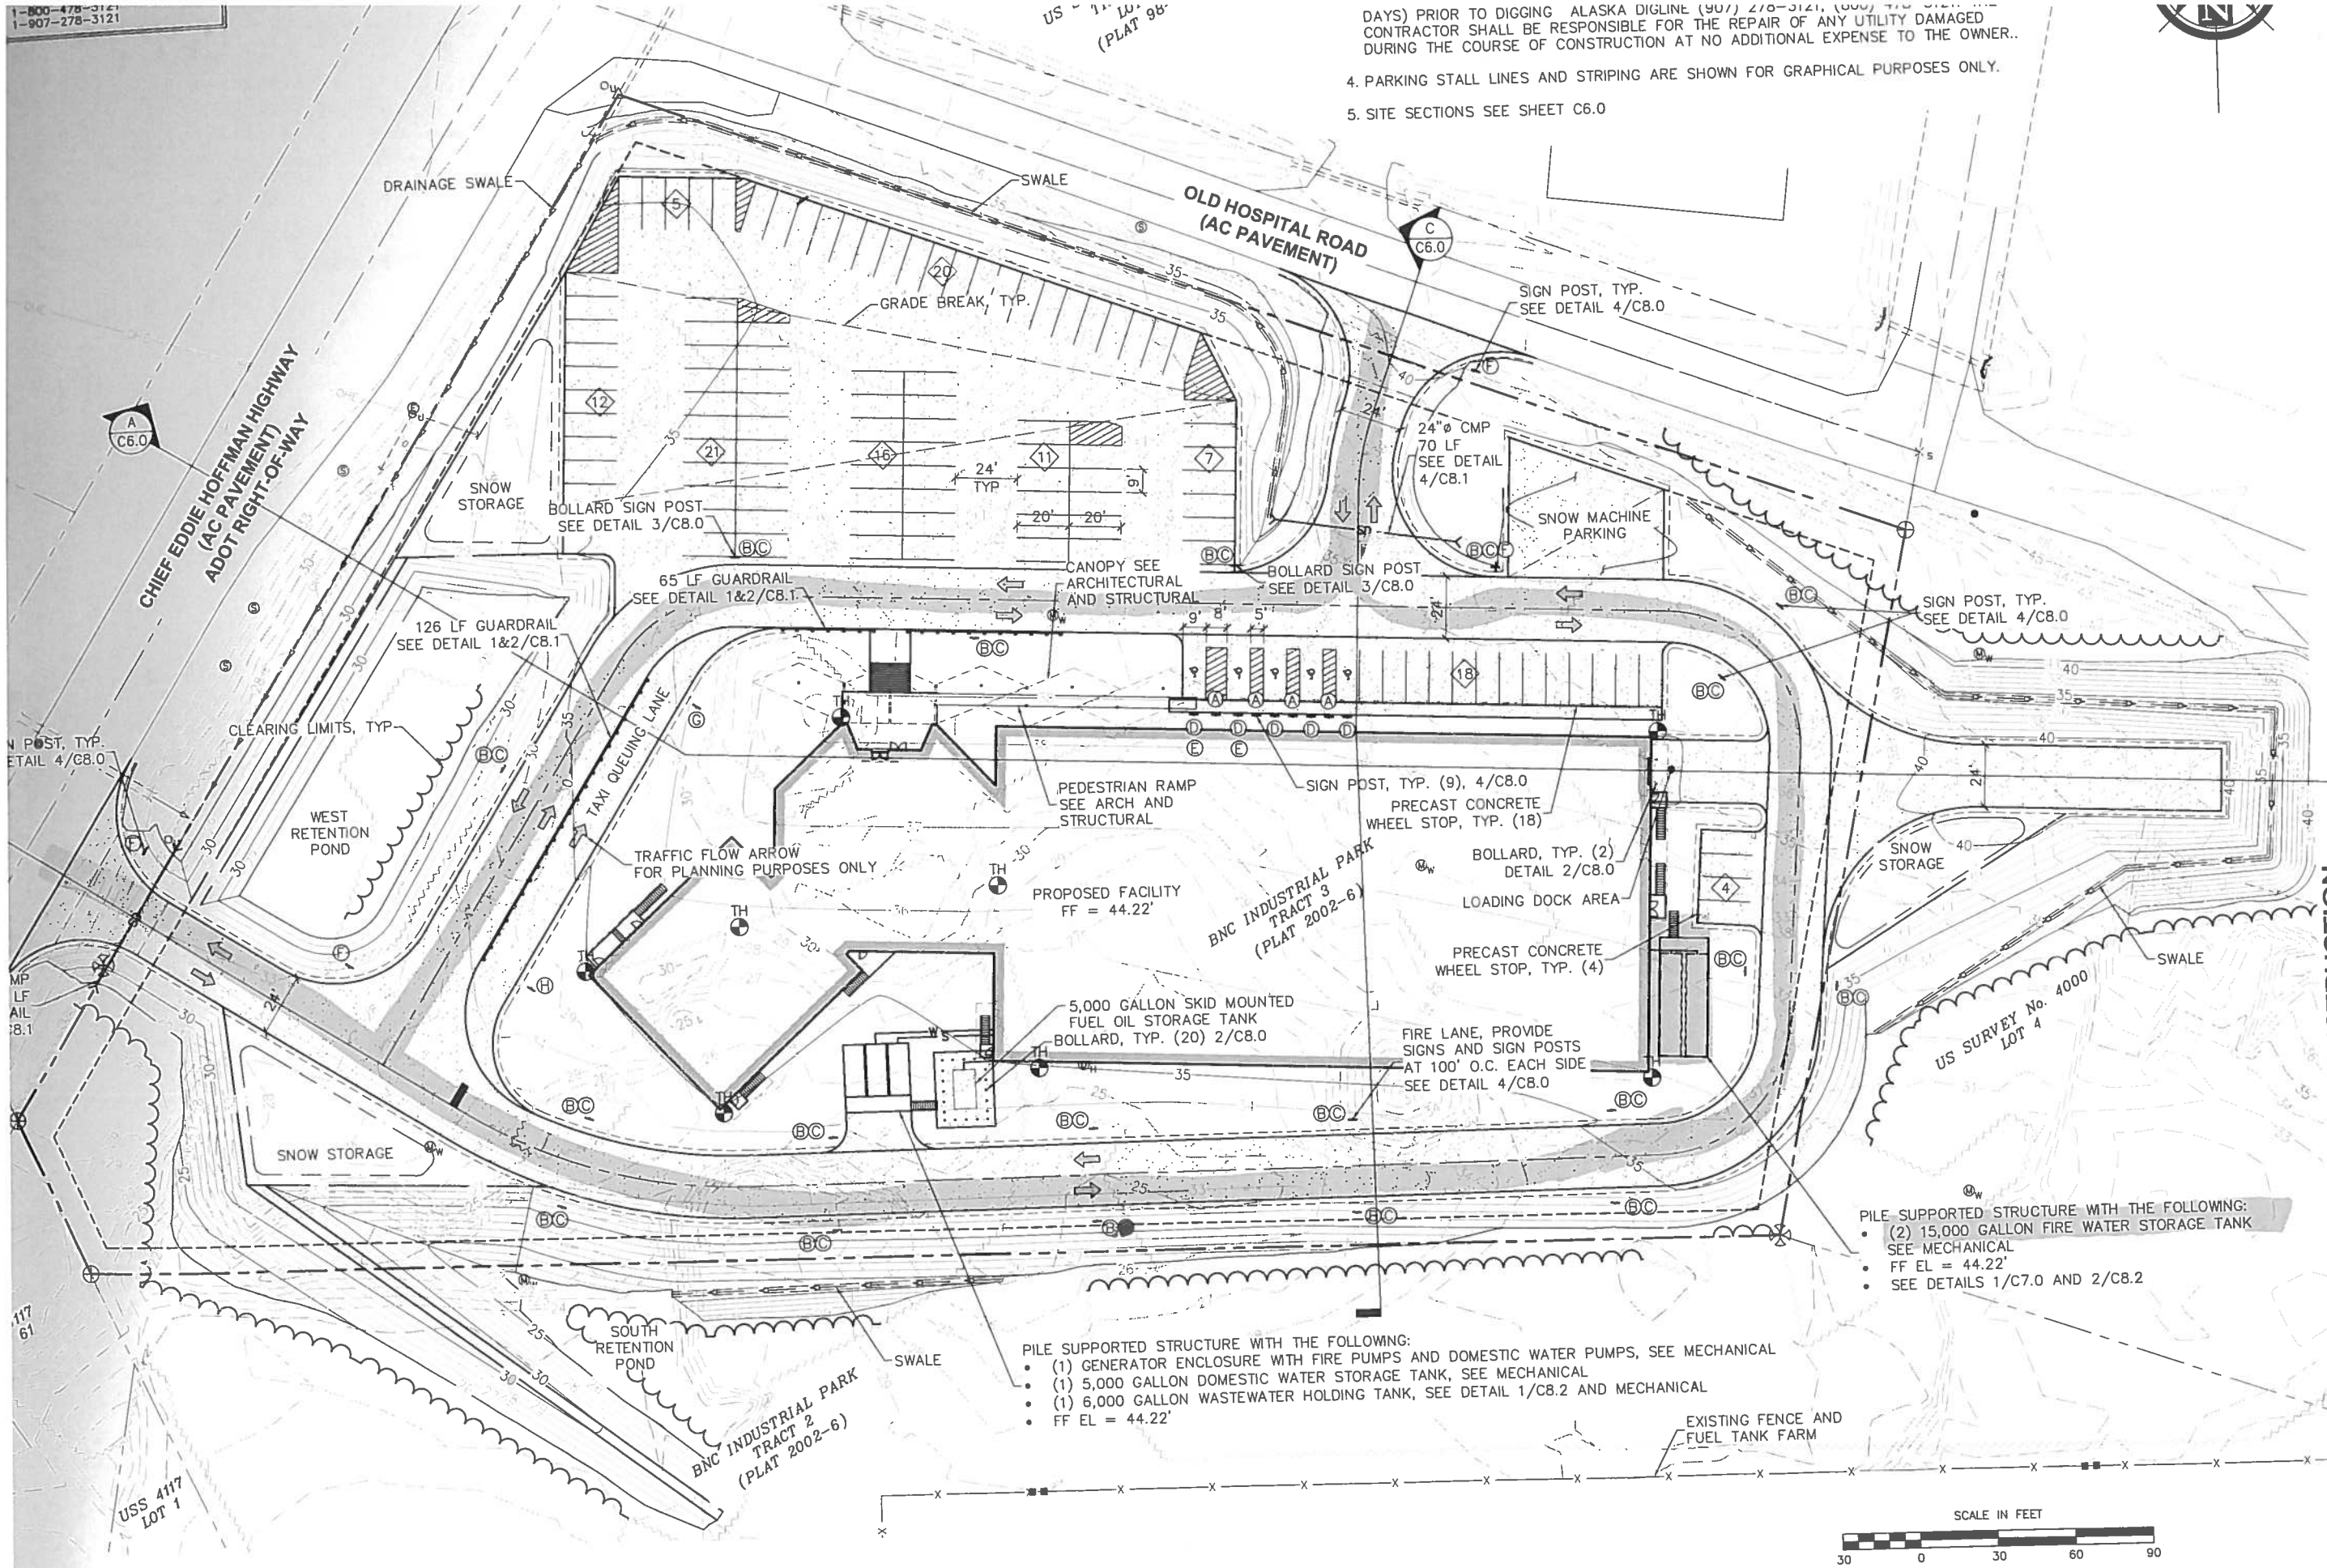


CIVIL PERMIT SET - NOT FOR CONSTRUCTION


Burkhart Croft ARCHITECTS LLC
880 N Street Suite 302 | Anchorage Alaska 99
T: 907.929.9334 | www.burkhart-croft.com

PND ENGINEERS, INC.
1506 WEST 36th AVENUE
ANCHORAGE, AK, 99503
PH 907.561.1011
WWW.PNDENGINEERS.COM


BETHEL NATIVE CORPORATION

# PROJECT KIPUSVIK

BETHEL, ALASKA

| | |
|---|---|
| DATE: | 08/06/12 |
| DRAWN: | S LEWIS |
| CHECKED: | D KENLEY |
| PROJECT: | 1103 |
| DRAWING TITLE: | SITE PLAN |
| PND# | 111023 |
| REVISIONS: | |
| SHEET NO: | C4.0 |