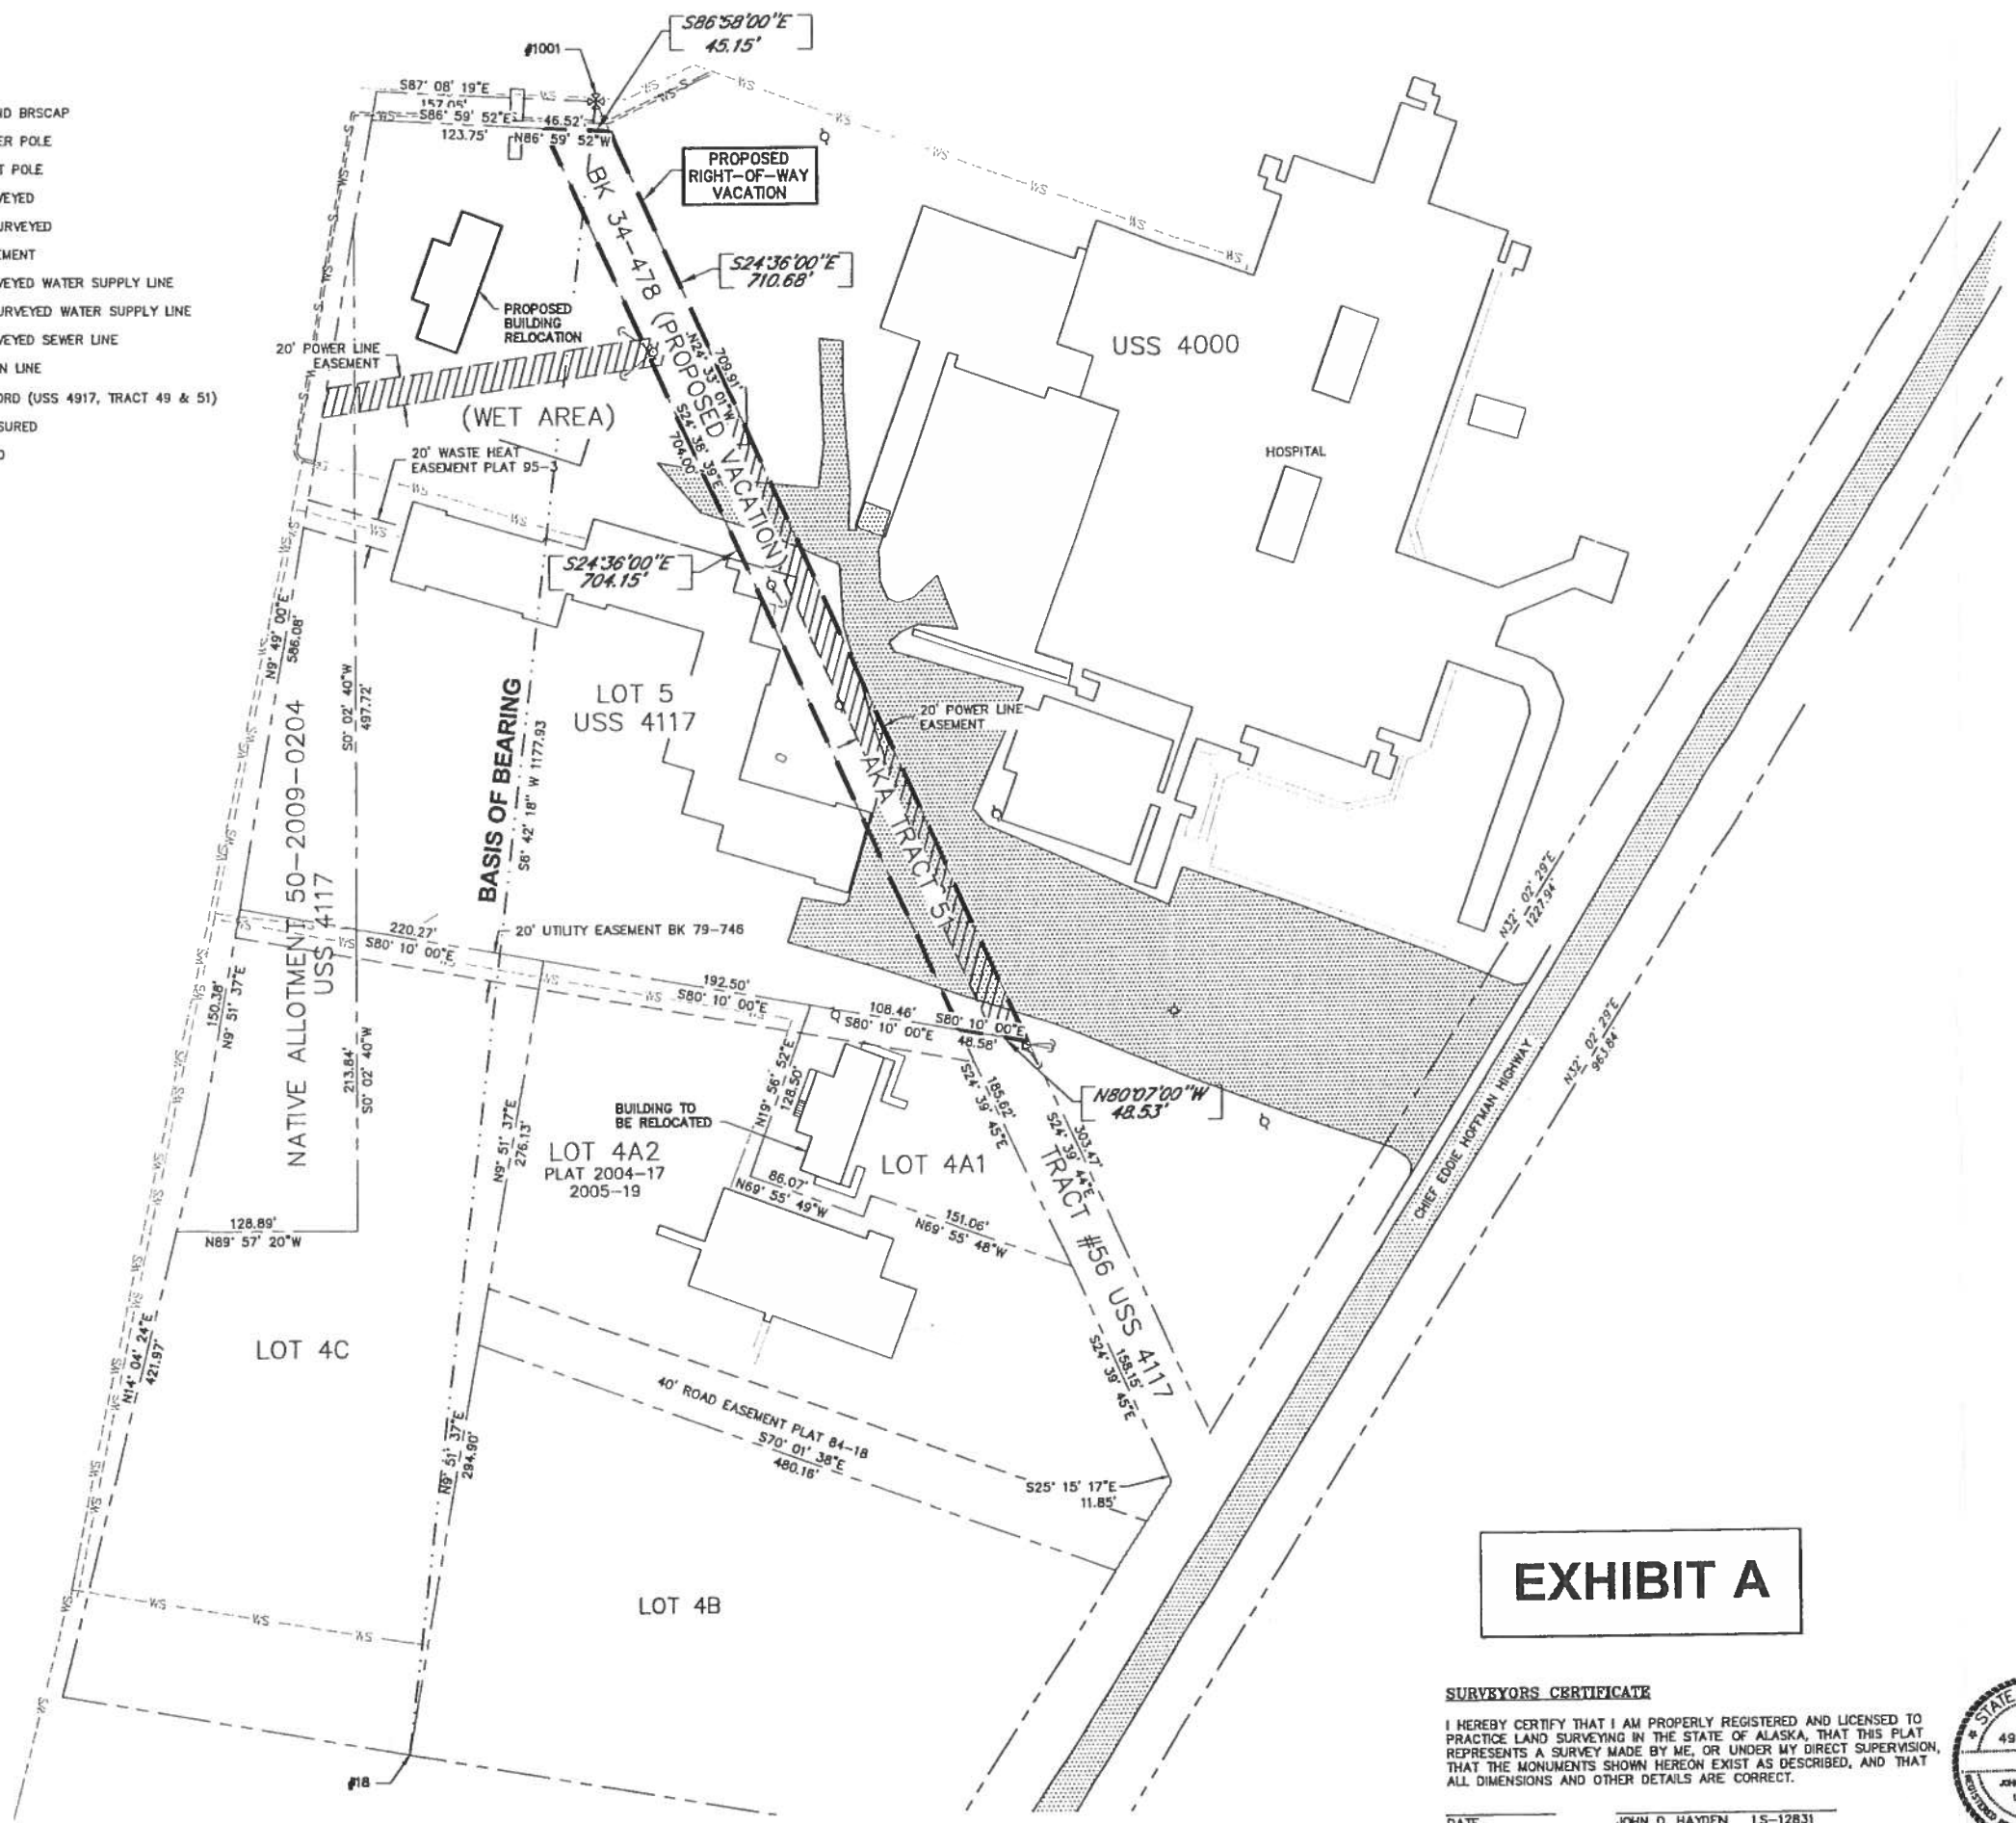

LEGEND

- FOUND BRSCAP
- POWER POLE
- LIGHT POLE
- SURVEYED
- UNSURVEYED
- EASEMENT
- WS – SURVEYED WATER SUPPLY LINE
- WS – UNSURVEYED WATER SUPPLY LINE
- S – SURVEYED SEWER LINE
- TIE IN LINE
- [XXXX'XX"] RECORD (USS 4917, TRACT 49 & 51)
- XX°XX'XX" MEASURED
- ROAD

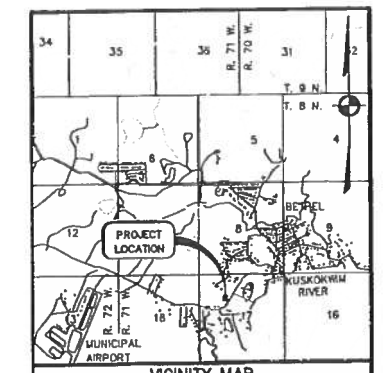

VICINITY MAP
U.S.G.S. (BETHEL D-8)
SCALE: 1"=1 MILE

MAGNETIC DECLINATION OBTAINED FROM THE NATIONAL GEOPHYSICAL DATA CENTER ON 8/31/12

GRAPHIC SCALE
60 0 30 60 120
1" = 60'
(FULL SIZE, IN FEET)

NOTES:

1. THE ERROR OF CLOSURE OF THIS SURVEY DOES NOT EXCEED 1:5000.
2. ALL BEARINGS SHOWN ARE TRUE BEARINGS AS ORIENTED TO THE BASIS OF BEARINGS, AND THE DISTANCES SHOWN ARE REDUCED TO HORIZONTAL FIELD DISTANCES.

COORDINATE TABLE

PT #	NORTHING	EASTING
18	44709.46	44949.50
1001	45879.33	45087.03

EXHIBIT A

SURVEYORS CERTIFICATE

I HEREBY CERTIFY THAT I AM PROPERLY REGISTERED AND LICENSED TO PRACTICE LAND SURVEYING IN THE STATE OF ALASKA, THAT THIS PLAT REPRESENTS A SURVEY MADE BY ME, OR UNDER MY DIRECT SUPERVISION, THAT THE MONUMENTS SHOWN HEREON EXIST AS DESCRIBED, AND THAT ALL DIMENSIONS AND OTHER DETAILS ARE CORRECT.

DATE

JOHN D. HAYDEN LS-12831
REGISTERED LAND SURVEYOR

STATE OF ALASKA 49th JOHN D. HAYDEN LS-12831 REGISTERED PROFESSIONAL LAND SURVEYOR

BETHEL
RIGHT-OF-WAY VACATION FOR PARCEL
DESCRIBED IN BOOK 34 PAGE 478

BETHEL RECORDING DISTRICT
USS 4117 LOT 5 (AKA LOT 49 & 51)

LOCATED WITHIN:
SEC. 17, T8N, R71W
SEWARD MERIDIAN, ALASKA

BETHEL, ALASKA — BETHEL RECORDING DISTRICT

LCG, Inc.
LARSEN CONSULTING GROUP
architecture · engineering · surveying
3710 Woodland Dr.
Suite 2100
Anchorage, AK. 99517
(907) 243-8985

DRAWN DATE: 03/27/13	SCALE: AS NOTED		CERT. TO PLAT: XXX
DRAWN BY: CRS/JDG	CHECKED BY: JDH		FILE NO. 956.03
SURVEY DATE: 09/08/12	SHEET NO. 1 OF 1		D.N.R. File No. XXX